


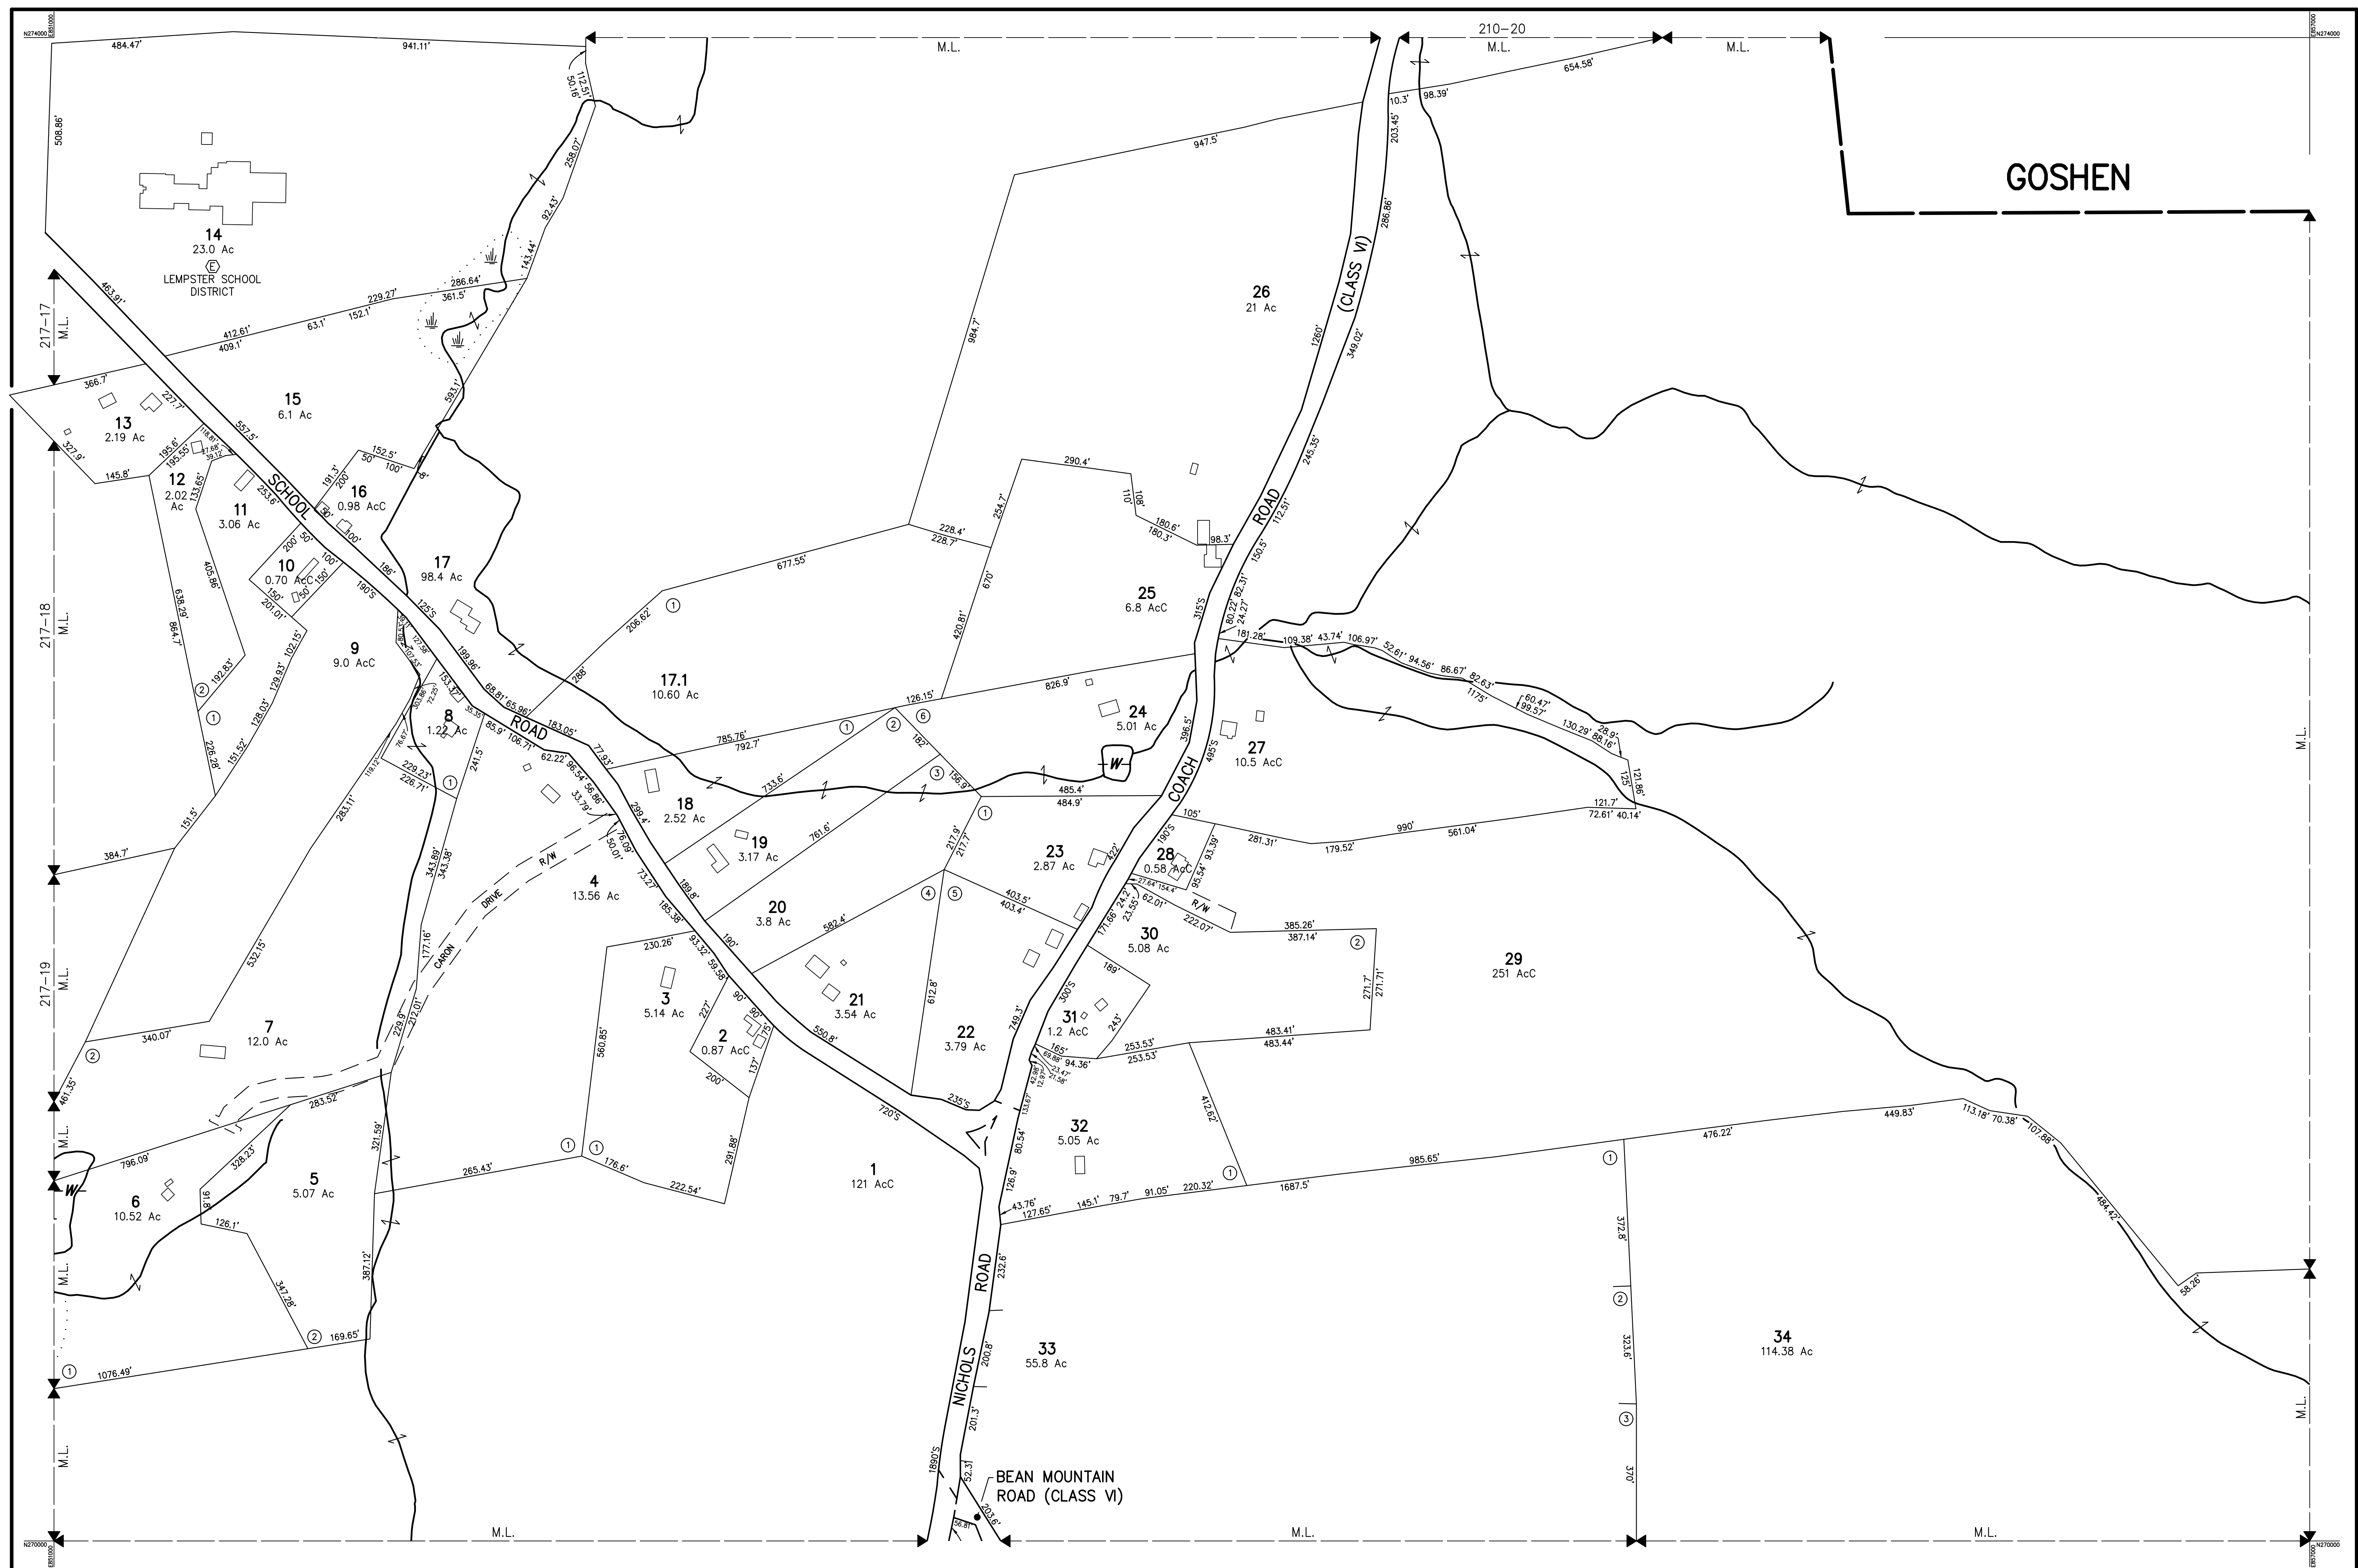

<p>THIS MAP IS FOR ASSESSMENT PURPOSES. IT IS NOT VALID FOR LEGAL DESCRIPTION OR CONVEYANCE.</p> <p>THE HORIZONTAL DATUM IS THE NEW HAMPSHIRE STATE PLANE COORDINATE SYSTEM, NAD 83.</p> <p>PHOTOGRAPHY DATE: APRIL 24, 2008</p> <p>COMPLETION DATE: AUGUST 30, 2010</p>	<p>PRODUCED IN 2010 BY</p> <p>CAI Technologies</p> <p>Precision Mapping. Geospatial Solutions.</p> <p>11 PLEASANT STREET, LITTLETON, NH 03561 800.322.4540 - WWW.CAI-TECH.COM</p>	<p>LEGEND</p> <p>AREA SURVEYED Ac</p> <p>AREA CALCULATED AcC</p> <p>RECORD DIMENSION 100'</p> <p>SCALED DIMENSION 100'S</p> <p>MATCH LINE M.L.</p> <p>WATER W</p> <p>EXEMPT PROPERTY E</p> <p>SUBDIVISION LOT NO. ②</p> <p>BUILDING B</p> <p>RIGHT OF WAY/ACCESS R/W</p> <p>COMMON OWNERSHIP C</p> <p>WETLANDS W</p>	<p>SCALE 1" = 200'</p> <p>FEET 0 100 200 400 600</p> <p>METERS 0 50 100 150</p> <p>REVISED TO :</p>	<p>PROPERTY MAPS</p> <p>LEMPSTER</p> <p>NEW HAMPSHIRE</p>	<p>INDEX DIAGRAM</p> <p>211 210 GN</p> <p>217 219</p> <p>222 221 220</p>	<p>MAP NO.</p> <p>218</p>