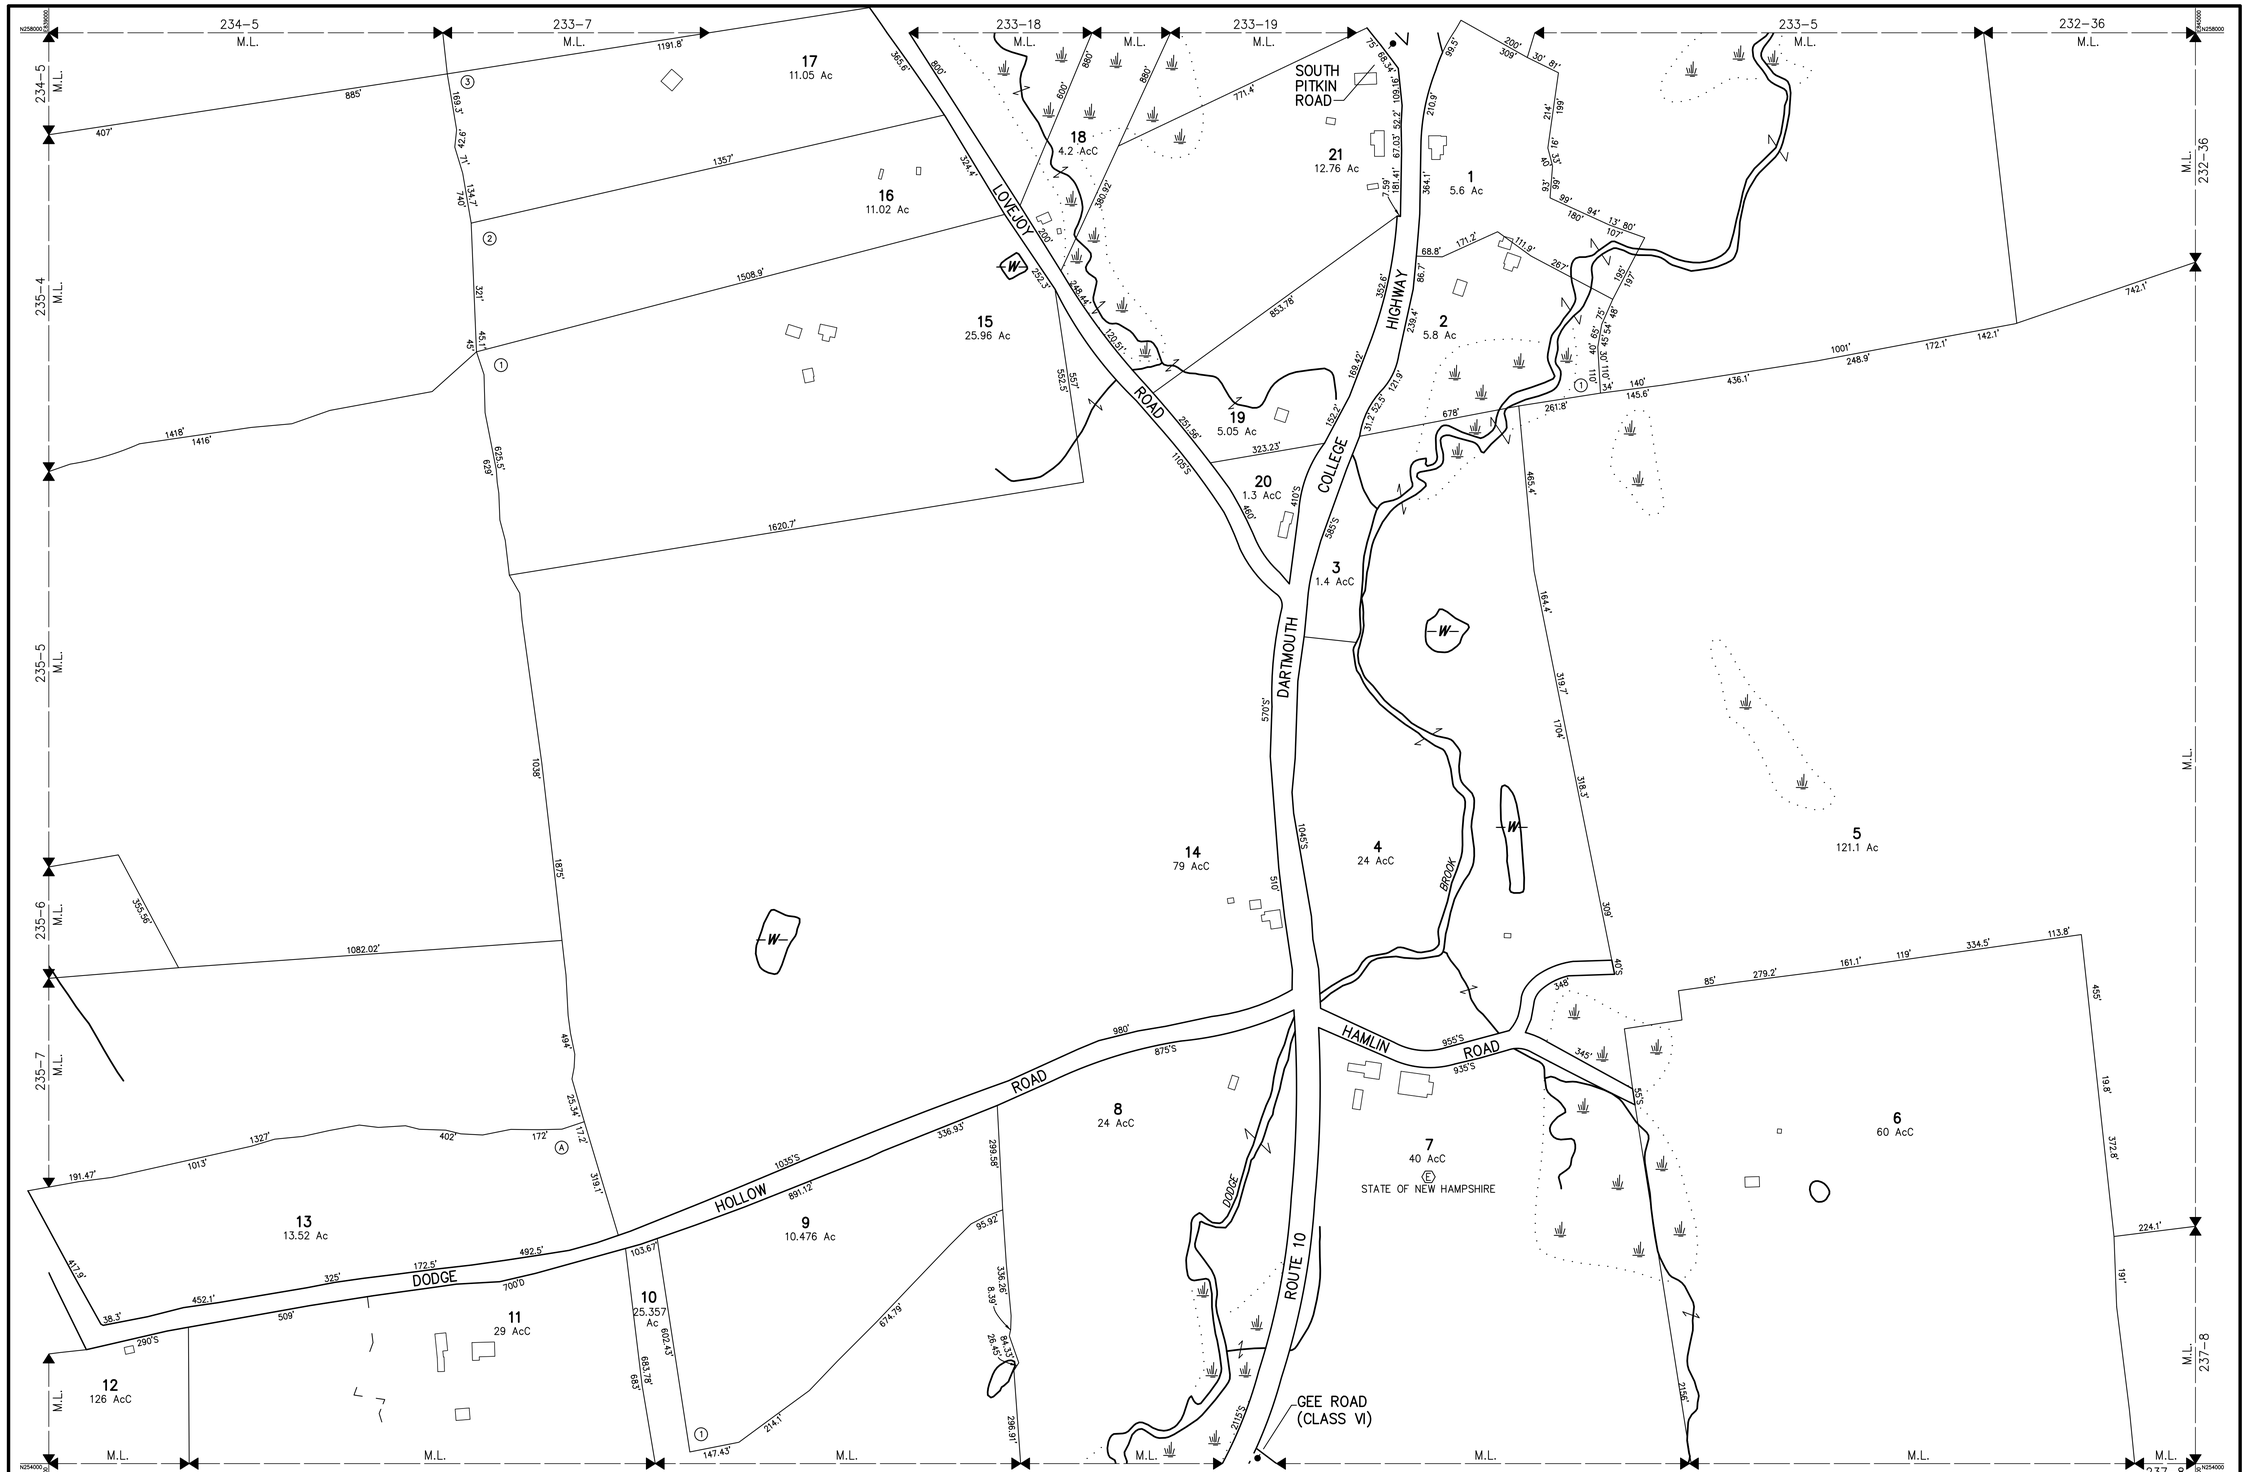


THIS MAP IS FOR ASSESSMENT PURPOSES. IT IS NOT VALID FOR LEGAL DESCRIPTION OR CONVEYANCE.

THE HORIZONTAL DATUM IS THE NEW HAMPSHIRE STATE PLANE COORDINATE SYSTEM, NAD 83.

PHOTOGRAPHY DATE: APRIL 24, 2008

COMPLETION DATE: AUGUST 30, 2010

PRODUCED IN 2010 BY

CAI Technologies
Precision Mapping. Geospatial Solutions.

11 PLEASANT STREET, LITTLETON, NH 03561
800.322.4540 - WWW.CAI-TECH.COM

LEGEND

AREA SURVEYED	Ac
AREA CALCULATED	AcC
RECORD DIMENSION	100'
SCALED DIMENSION	100'S
MATCH LINE	M.L.
WATER	
EXEMPT PROPERTY	(E)
SUBDIVISION LOT NO.	(2)
BUILDING	
RIGHT OF WAY/ACCESS	R/W
COMMON OWNERSHIP	
WETLANDS	

SCALE 1" = 200'

FEET: 100 0 200 400 600

METERS: 50 0 50 100 150

REVISED TO :

PROPERTY MAPS

LEMPSTER

NEW HAMPSHIRE

INDEX DIAGRAM

234	233	232
235		237
244	243	242

GN

MAP NO. 236