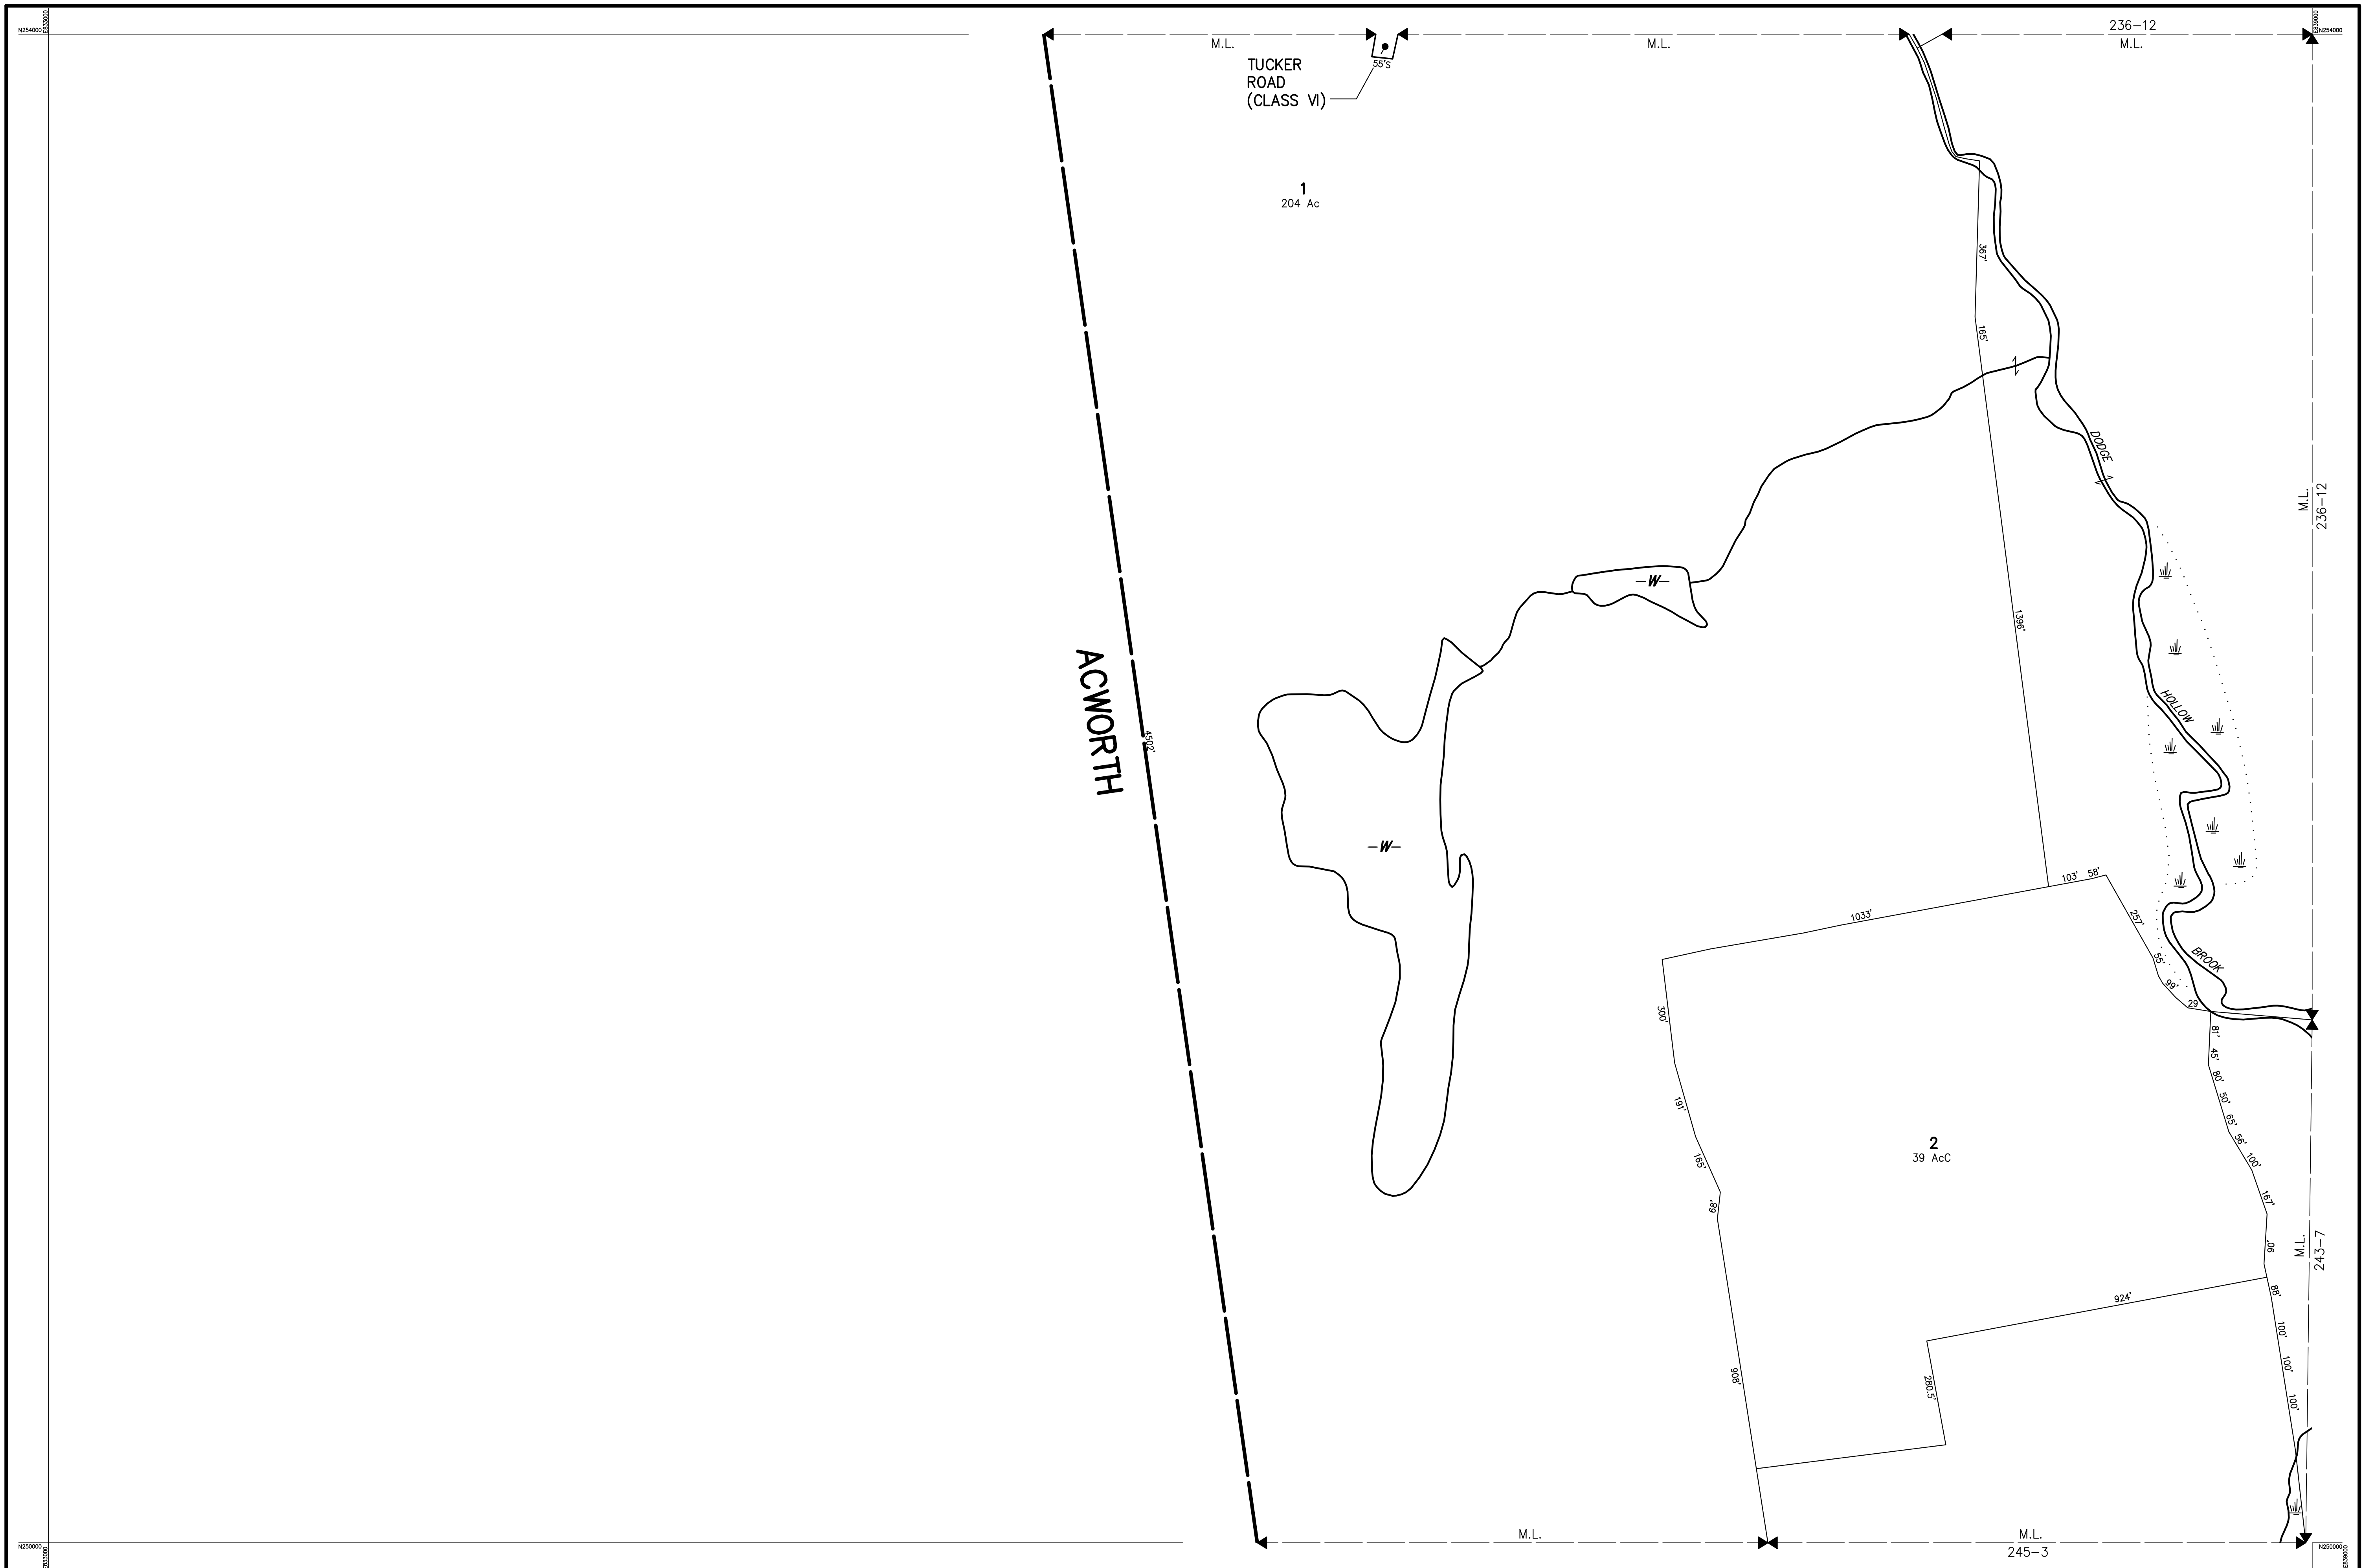




THIS MAP IS FOR ASSESSMENT PURPOSES. IT IS NOT VALID FOR LEGAL DESCRIPTION OR CONVEYANCE.

THE HORIZONTAL DATUM IS THE NEW HAMPSHIRE STATE PLANE COORDINATE SYSTEM, NAD 83.

PHOTOGRAPHY DATE: APRIL 24, 2008

COMPLETION DATE: AUGUST 30, 2010

PRODUCED IN 2010 BY

**CAI Technologies**
Precision Mapping. Geospatial Solutions.

11 PLEASANT STREET, LITTLETON, NH 03561
800.322.4540 - WWW.CAI-TECH.COM

LEGEND

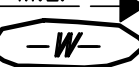
AREA SURVEYED Ac

AREA CALCULATED AcC

RECORD DIMENSION 100'

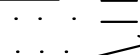
SCALED DIMENSION 100'S

MATCH LINE M.L.

WATER 

EXEMPT PROPERTY. 

SUBDIVISION LOT NO. 

BUILDING 

RIGHT OF WAY/ACCESS 

COMMON OWNERSHIP. 

WETLANDS 

SCALE 1" = 200'

FEET
100 0 200 400 600

METERS
50 0 50 100 150

REVISED TO :

PROPERTY MAPS

LEMPSTER

NEW HAMPSHIRE

INDEX DIAGRAM



MAP NO.

244